ROOM SCHEDULE		AREA SQ. M	
		ROOM	ADD. SPACE
G01	RECEPTION		105.5
G02	FEMALE TOILETS		12.7
G03	LIFT 1		3.7
G04	STORE	0.6	
G05	DISABLED TOILET		2.9
G06	LIFT 2		3.7
G07	FEMALE STAFF	9.2	
G08	MALE STAFF	9.2	
G09	KITCHEN OFFICE	7.7	
G10	KITCHEN	72.7	
G11	DRY STORE	7.3	
G12	DELIVERY AREA		5.5
G13	COLD STORE	18.6	
G14	COLORIFIER		19.1
G15	WATER TANK AREA		22.1
G16	STARCASE 3		15
G17	MALE TOILET		14.9
G18	RESTAURANT	290.4	
G19	SWITCHROOM		10.1
G20	STAIRCASE AND LOBBY		23.8
	STRUCTURAL AREA		95
	GROSS INTERNAL AREA		749.7

BUILDING PLAN			
AMENDMENTS	DRN	DATE	ISS
CAD65168			D

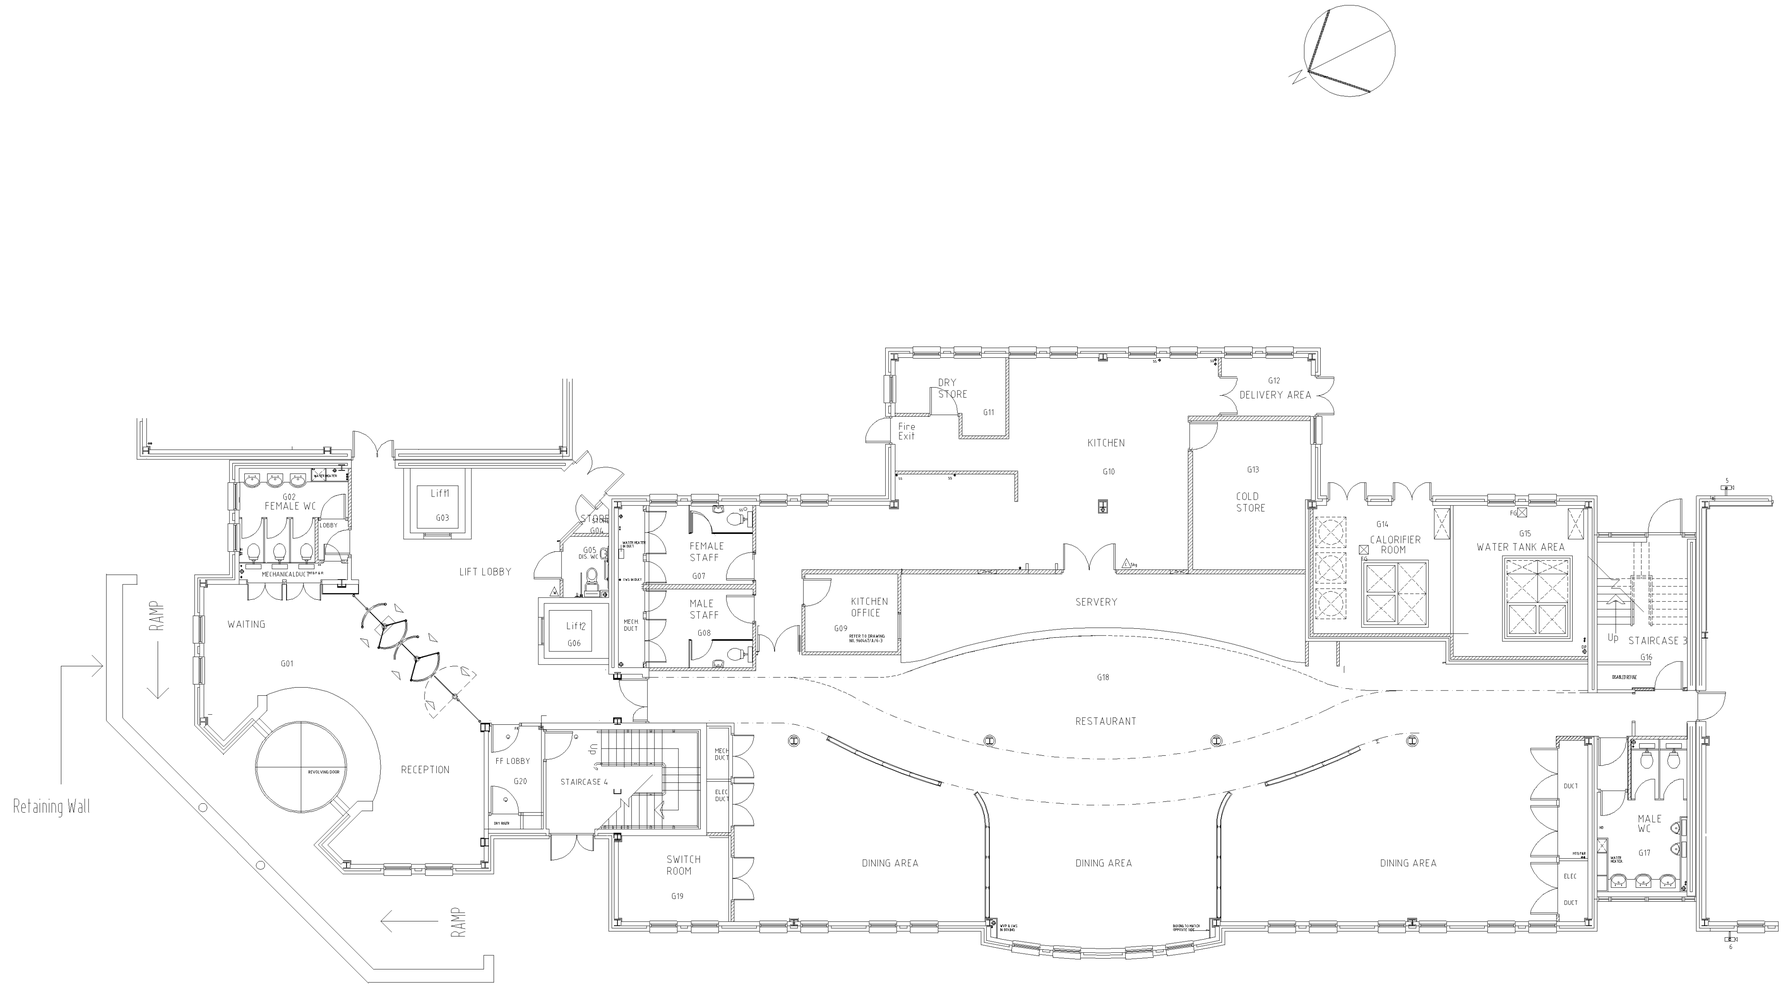

5000 0 5000 10000 15000

ORIGINAL SCALE = 1:100 at A1 ALL DIMENSIONS IN MILLIMETRES

PLEASE MARK IN RED AND INFORM THE RECORDS OFFICE OF ANY CHANGES TO THIS DRAWING

DRN YA	ISSUE	DATE	INTL	AMENDMENT	ISSUE	DATE	INTL	AMENDMENT	ISSUE	DATE	INTL	AMENDMENT
CKD												
APPD												
DATE												

© British Telecommunications plc 2000

Building Construction & Maintenance

CHARNWOOD PLACE – UNIT B

Building Outline – Ground Floor
ALBION STREET.
LEICESTER

MWY A 00G 101 01

A1

ROOM SCHEDULE		AREA SQ. M	
		ROOM	ADD. SPACE
101	RECEPTION		102.8
102	FEMALE TOILETS AND LOBBY		12.7
103	LIFT 1		3.7
104	MEETING ROOM 8	8.9	
105	DISABLED TOILET		2.9
106	LIFT 2		3.7
107	MEETING ROOM 9	24	
108	MEETING ROOM 13	13	
109	MEETING ROOM 10	6	
110	MEETING ROOM 11	6	
111	OPEN PLAN OFFICE	438.4	
112	STAIRCASE 3		15
113	MALE TOILETS AND LOBBY		14.9
114	MANAGERS OFFICE	10.1	
115	STAIRCASE AND LOBBY		23.8
	STRUCTURAL AREA		63.8
	GROSS INTERNAL AREA		748.8

BUILDING PLAN			
AMENDMENTS	DRN	DATE	ISS
CAD65260			G

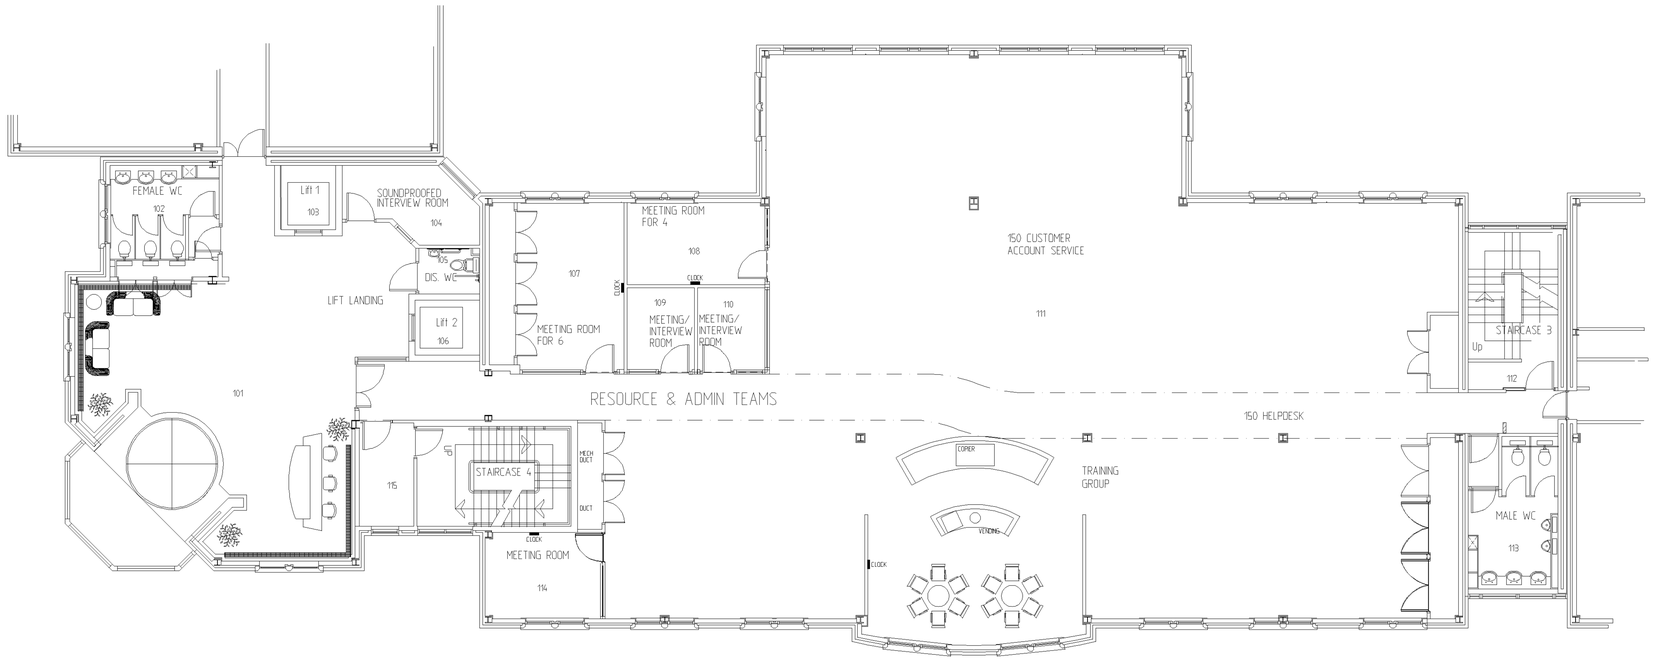

5000 0 5000 10000 15000

ORIGINAL SCALE = 1:100 at A1 ALL DIMENSIONS IN MILLIMETRES

PLEASE MARK IN RED AND INFORM THE RECORDS OFFICE OF ANY CHANGES TO THIS DRAWING

DRN YA	ISSUE	DATE	INTL	AMENDMENT	ISSUE	DATE	INTL	AMENDMENT	ISSUE	DATE	INTL	AMENDMENT	© British Telecommunications plc 2000 BT Building Construction & Maintenance	Building Outline – First Floor ALBION STREET. LEICESTER
CKD														
APPD DATE													CHARNWOOD PLACE – UNIT B	MWY A 001 101 01

A1

ROOM SCHEDULE		AREA SQ. M	
		ROOM	ADD. SPACE
201	CONFERENCE	66.3	
202	FEMALE TOILETS AND LOBBY		12.7
203	LIFT 1		3.7
204	INTERVIEW ROOM	8.9	
205	DISABLED TOILET		2.9
206	LIFT 2		3.7
207	LIFT LOBBY		39
208	STAIRCASE AND LOBBY		23.8
209	OPEN PLAN OFFICE	466	
210	MANAGERS OFFICE	12.4	
211	STAIRCASE AND LOBBY		15
212	MALE TOILET AND LOBBY		14.9
	STRUCTURAL AREA		80.7
	GROSS INTERNAL AREA		749.5

BUILDING PLAN			
AMENDMENTS	DRN	DATE	ISS
CAD65351			D

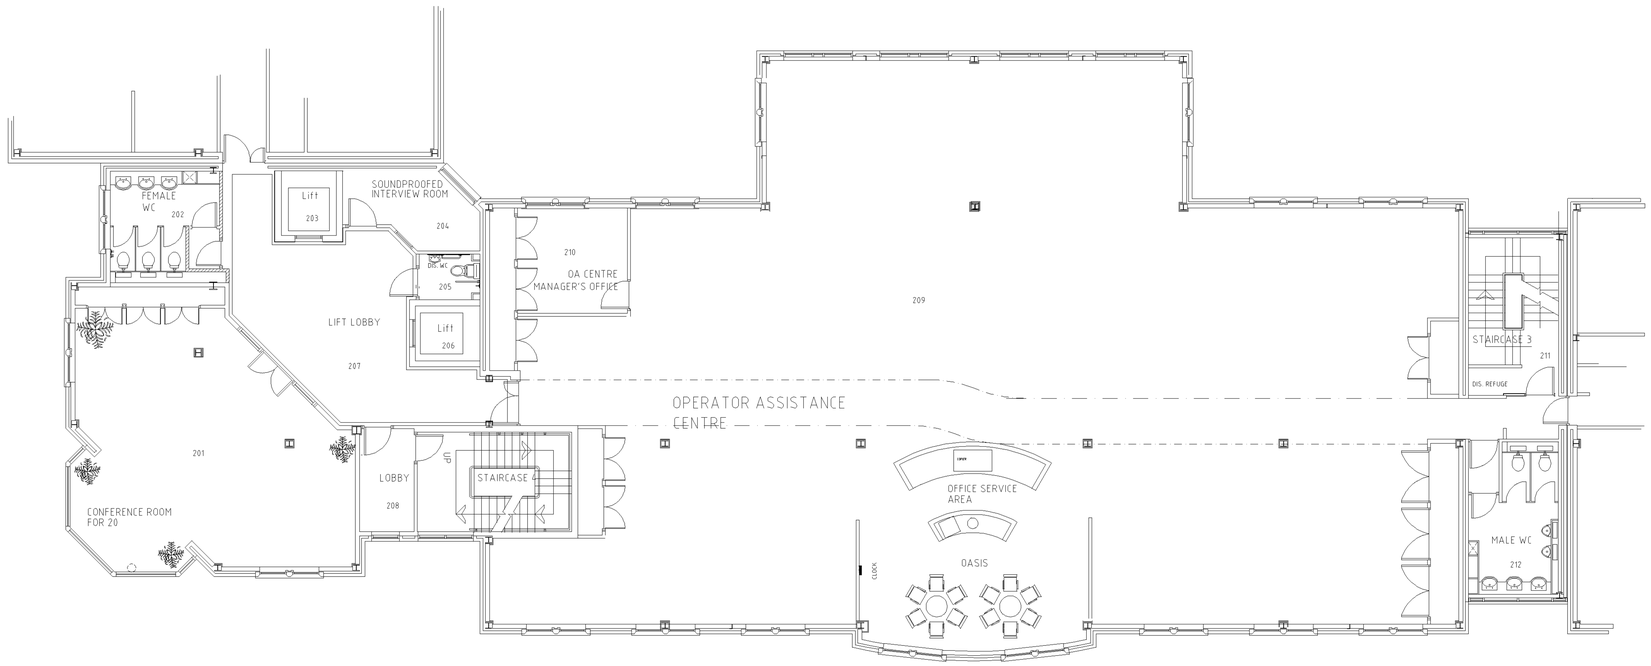

5000 0 5000 10000 15000

ORIGINAL SCALE = 1:100 at A1 ALL DIMENSIONS IN MILLIMETRES

PLEASE MARK IN RED AND INFORM THE RECORDS OFFICE OF ANY CHANGES TO THIS DRAWING

DRN YA
CKD
APPD
DATE

ISSUE	DATE	INTL	AMENDMENT	ISSUE	DATE	INTL	AMENDMENT	ISSUE	DATE	INTL	AMENDMENT

© British Telecommunications plc 2000

BT Building Construction & Maintenance

CHARNWOOD PLACE – UNIT B

Building Outline – Second Floor
ALBION STREET.
LEICESTER

MWY A 002 101 01

A1

ROOM SCHEDULE		AREA SQ. M	
		ROOM	ADD. SPACE
301	CONFERENCE ROOM	66.3	
302	FEMALE TOILETS		12.7
303	LIFT 1		3.7
304	INTERVIEW ROOM	8.9	
305	DISABLED TOILET		2.9
306	LIFT 2		3.7
307	LIFT LOBBY		39
308	OPEN PLAN OFFICE	487.4	
309	STAIRCASE 3		15
310	MALE TOILETS		10.1
311	MEETING ROOM	10.1	
312	STAIRCASE AND LOBBY		23.8
	STRUCTURAL AREA		66
	GROSS INTERNAL AREA		749.6

BUILDING PLAN			
AMENDMENTS	DRN	DATE	ISS
CAD65353			C

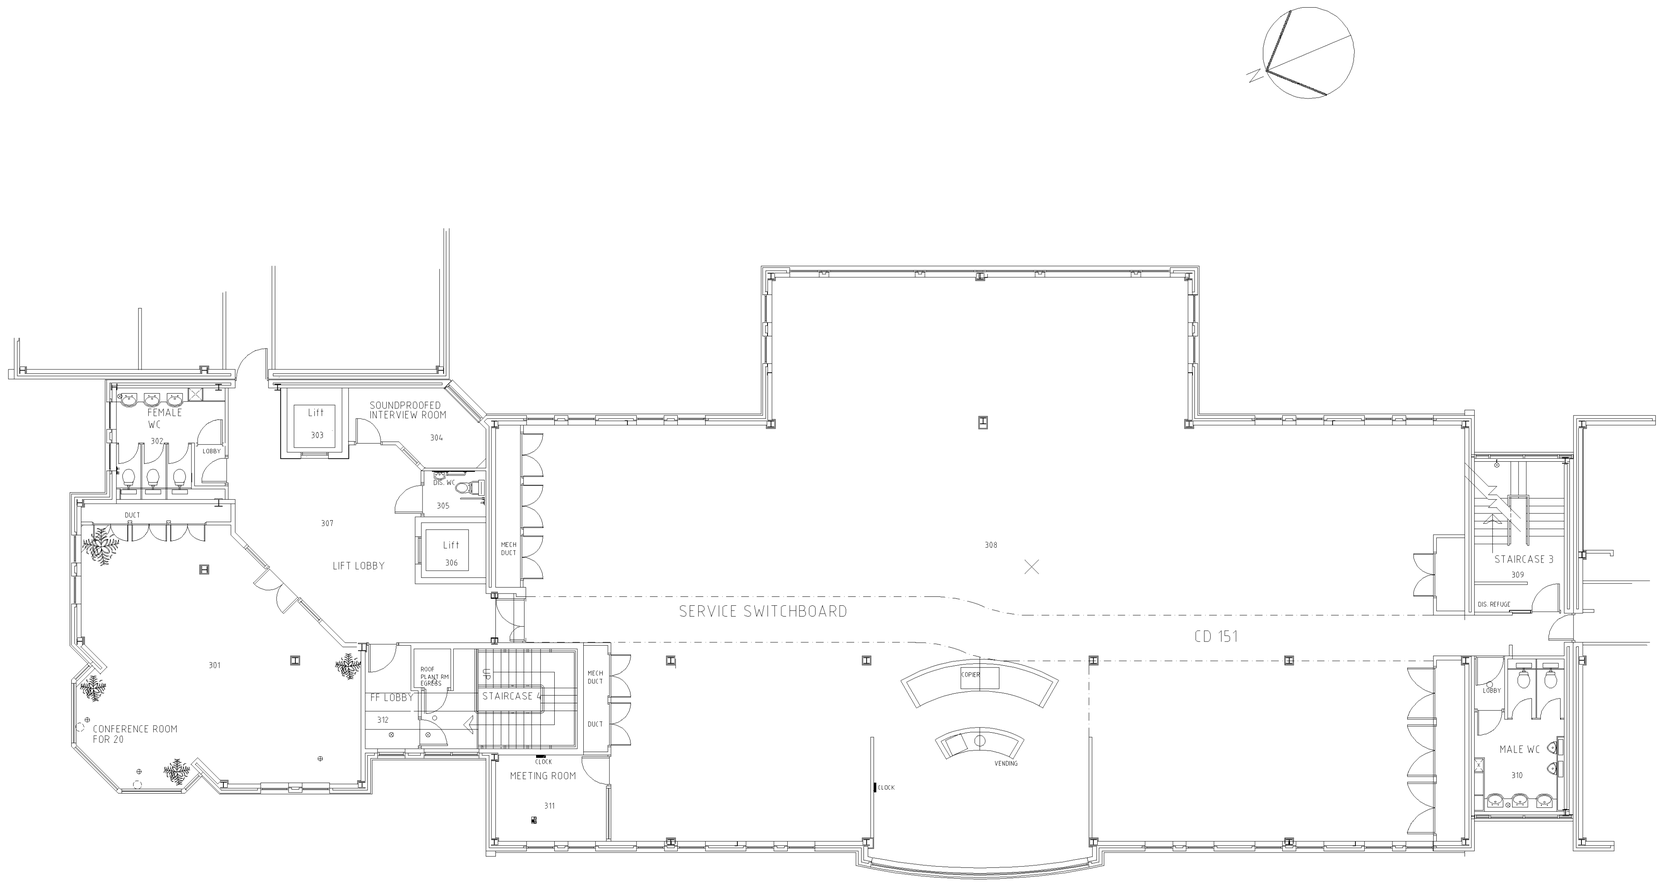

5000 0 5000 10000 15000

ORIGINAL SCALE = 1:100 at A1 ALL DIMENSIONS IN MILLIMETRES

PLEASE MARK IN RED AND INFORM THE RECORDS OFFICE OF ANY CHANGES TO THIS DRAWING

DRN YA
CKD
APPD
DATE

ISSUE	DATE	INTL	AMENDMENT	ISSUE	DATE	INTL	AMENDMENT	ISSUE	DATE	INTL	AMENDMENT

© British Telecommunications plc 2000

BT Building Construction & Maintenance

CHARNWOOD PLACE – UNIT B

Building Outline – Third Floor
ALBION STREET.
LEICESTER

MWY A 003 101 01

A1